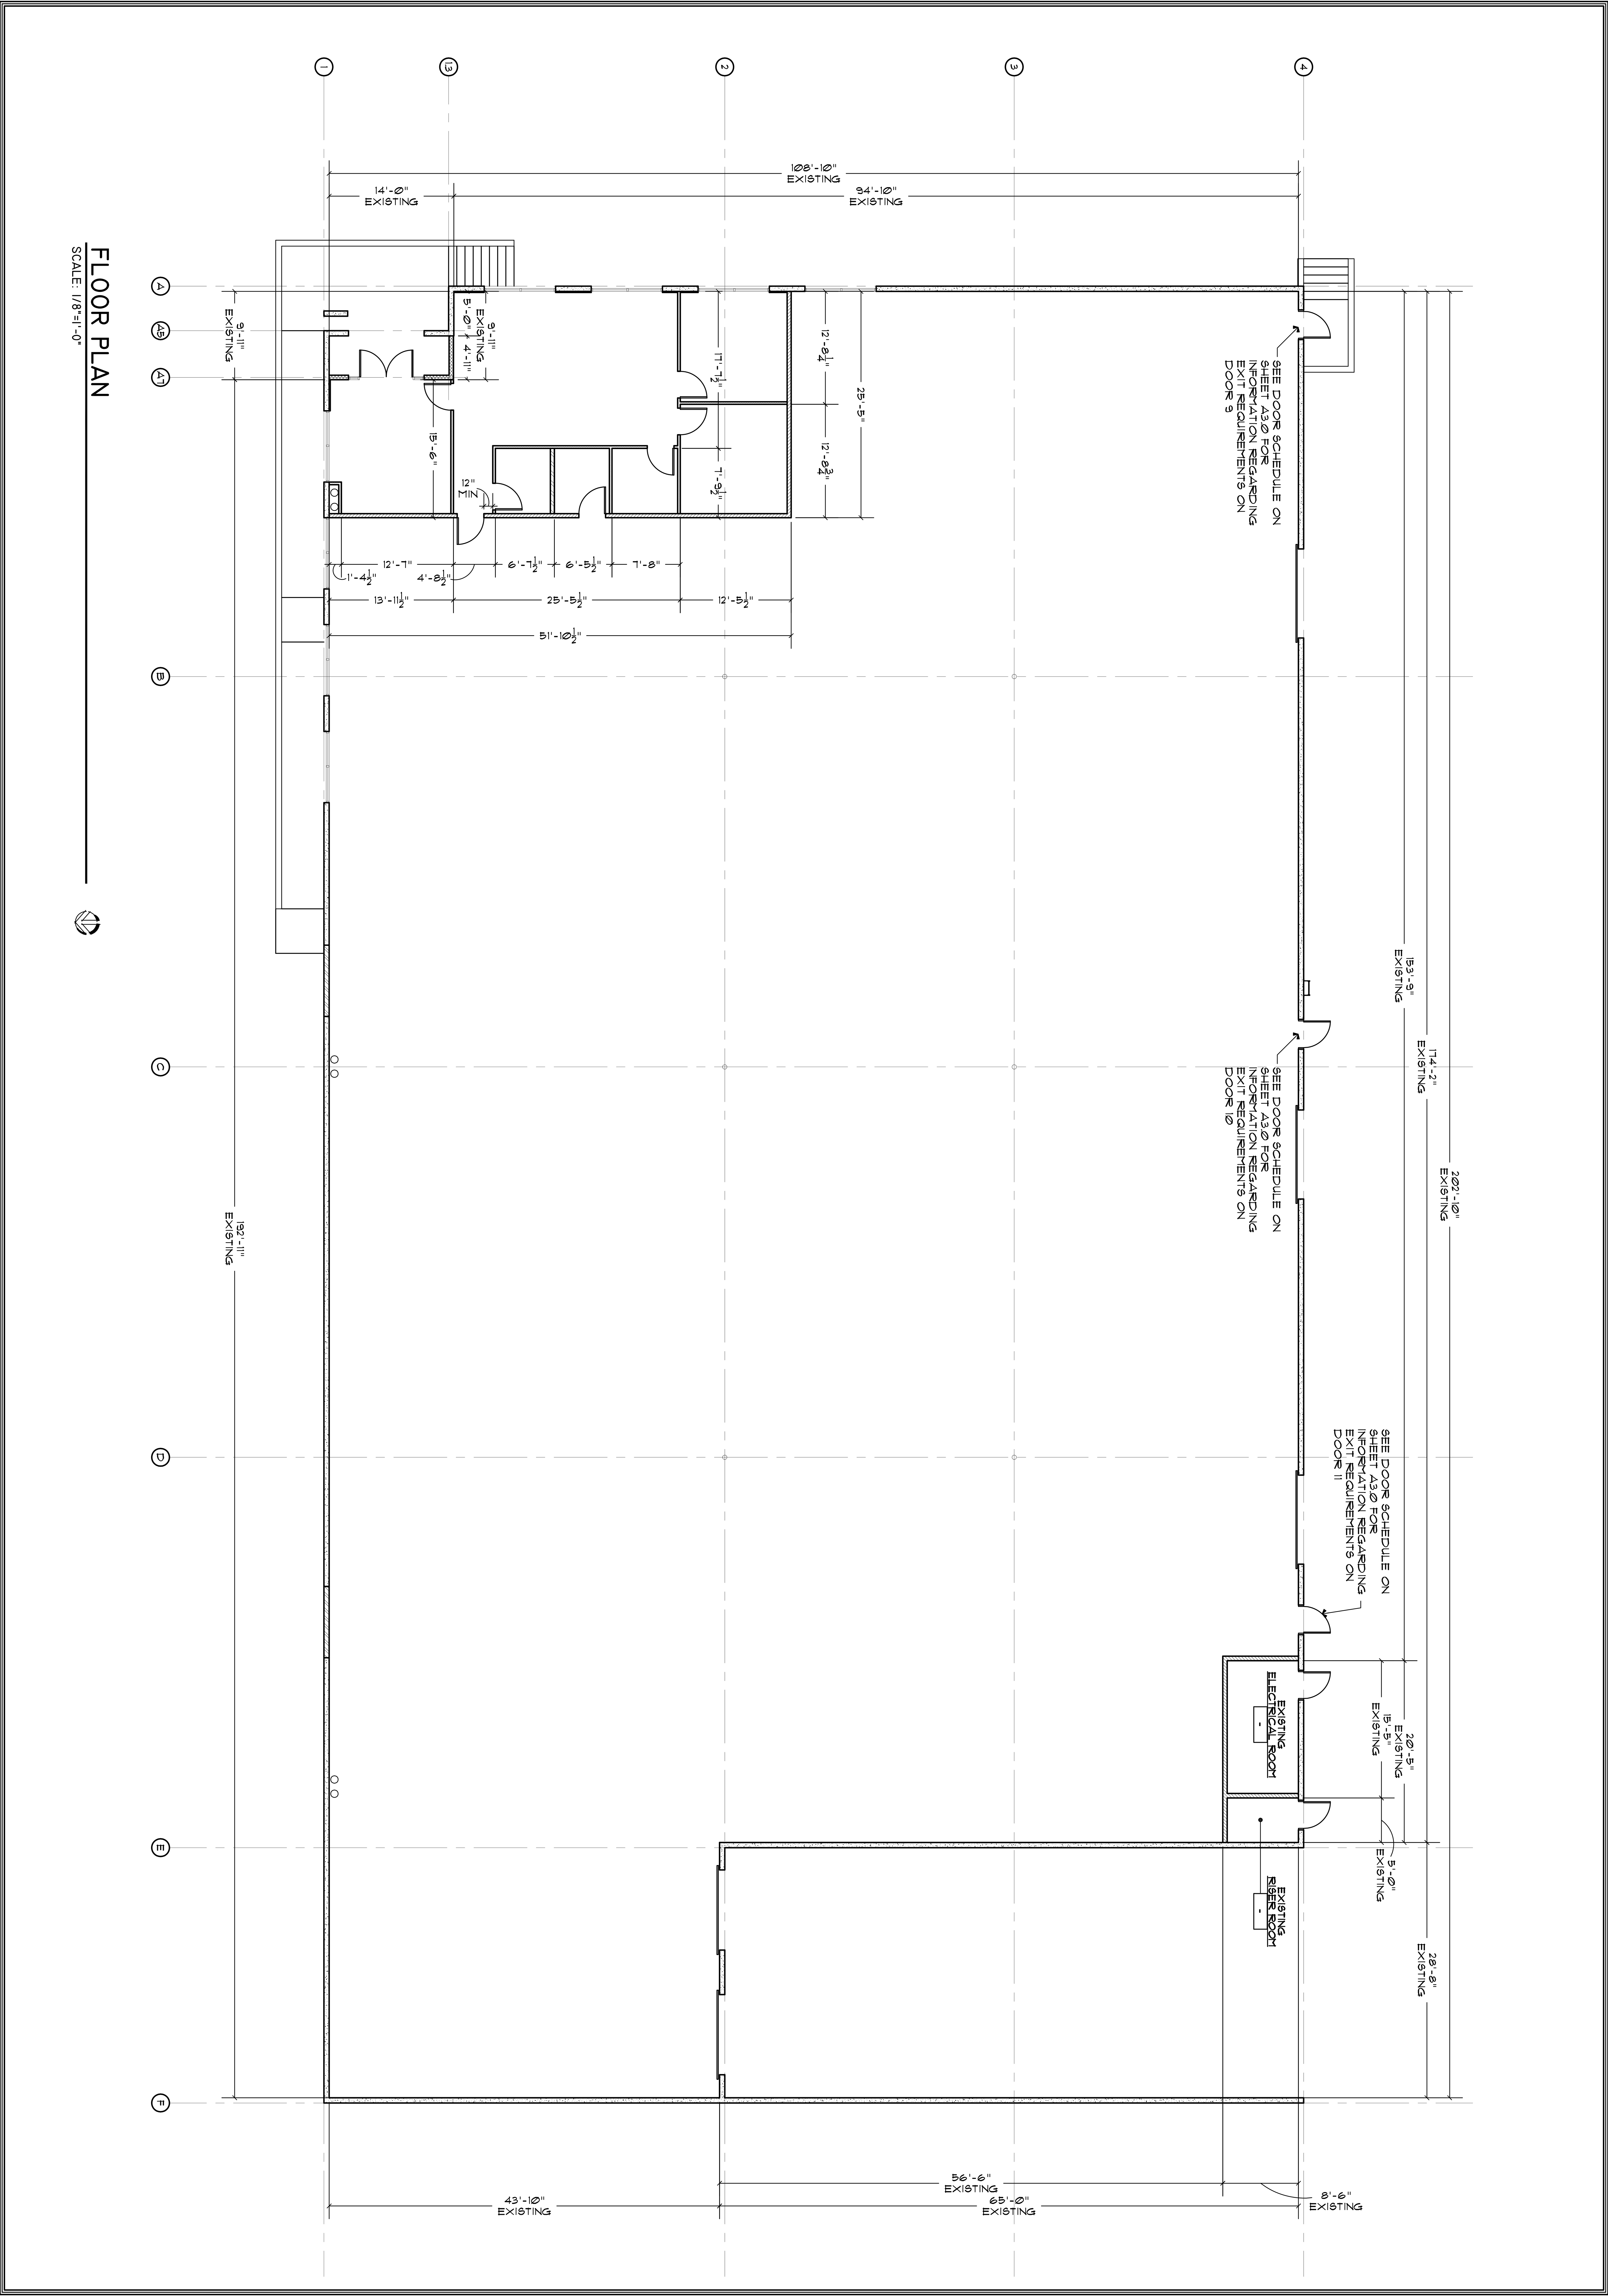

PROJECT NO.: 2910-POST	DATE 11-14-10
DRAWN BY: JMS/ES	CHECKED BY: SR
NO.:	DATE:

DESCRIPTION

DRAWING NO.: A2.10

PROJECT NAME:

DIMENSIONED PLAN

POST CENTER SPEC. TI

3245 W. POST RD. LAS VEGAS, NV

CLIENT:

DOMIREAO ROXY HOLDING LLC

LAS VEGAS, NEVADA

THE CONTRACTOR SHALL CHECK AND VERIFY ALL DIMENSIONS AND REPORT ALL ERRORS AND OMISSIONS TO THIS OFFICE PRIOR TO COMMENCING WORK. "THESE DRAWINGS ARE NOT TO BE SCALED" ANY USE OR REPRODUCTION OF THIS DOCUMENT OR THE ATTACHED DRAWINGS OR THE USE OF THE DESIGN APPROACH, IDEAS OR CONCEPTS DESCRIBED IN THIS DOCUMENT AND THE ATTACHED DRAWINGS, IN WHOLE OR IN PART BY ANY MEANS WHATSOEVER IS STRICTLY PROHIBITED EXCEPT BY SELECTION OF SUZANA RUTAR, ARCHITECT AS THE ARCHITECT OF RECORD FOR THE PROJECT AND WITH THE SPECIFIC WRITTEN CONSENT OF SUZANA RUTAR, ARCHITECT

©COPYRIGHT 2009 SUZANA RUTAR, ARCHITECT LTD., A PROFESSIONAL CORPORATION

EACH CONTRACTOR IN SUBMITTING A BID FOR A CONSTRUCTION OF THIS PROJECT WARRANTS AND REPRESENTS THAT (1) HE HAS REVIEWED A COMPLETE SET OF BUILDING CONSTRUCTION DOCUMENT DRAWINGS AND/OR SPECIFICATIONS FOR THE PROJECT AS ISSUED BY THE ARCHITECT AND (2) THE BID SUBMITTED BY THE CONTRACTOR IS BASED ON THE COMPLETE SET OF BUILDING CONSTRUCTION DOCUMENT DRAWINGS AND/OR SPECIFICATIONS AS ISSUED BY THE ARCHITECT FOR THIS PROJECT.

SEAL

SUZANA RUTAR, Architect Ltd.,
Architectural Design & Planning
1950 E. Warm Springs Road
Las Vegas, Nevada 89119
Telephone (702) 263-6176
Fax (702) 361-2582
A Professional Corporation